CABINETRY HARDWARE NOTES :

DOOR HINGE :
HAFELE _ OVERLAY TPYE
DUOMATIC 110 D._ Cat.No. 329.17.507
DOUMATIC COVERCAP PL. BL.
Cat.No. 329.18.308

DOOR BUMPER
Cat.No. 356.19.940
MULTI-PURPOSE CONNECTORS
(35 mm) Cat. No. 264.77.135

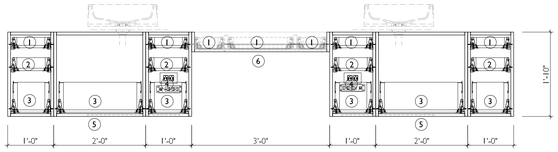

1. BLUM_TANDEMBOX N HIGHT DRAWER SERIES
STAINLESS STEEL 16" PROFILE (75 lb)
2. BLUM_TANDEMBOX M HIGHT DRAWER SERIES
STAINLESS STEEL 16" PROFILE (75 lb)
3. BLUM_TANDEMBOX D HIGH DRAWER SERIES
STAINLESS STEEL 16" PROFILE (75 lb)
W/ GALLERY ROD
4. (2) POWER BAR MOUNTED @ DRAWER INSIDE
HAFELE _ 882.81.320
6 1/2" X 1 7/8" X 1 3/8"
5. **INDIRECT LINEAR LED LIGHT BAR**
GMLIGHTING_LED LIGHTBAR-(3)LT8-16 + (1)LT8-8

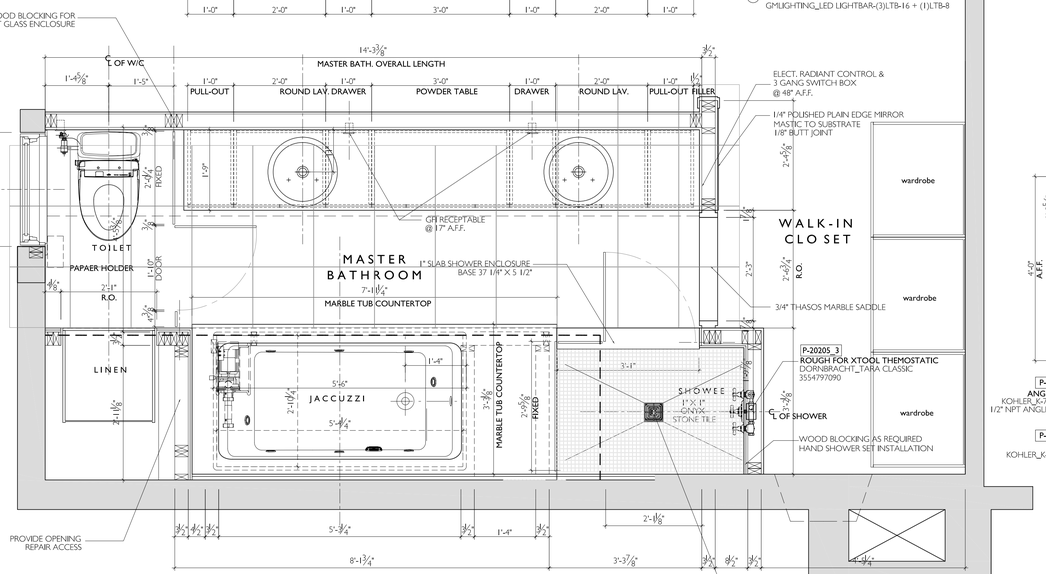

1 PLAN FOR MASTER BATHROOM
SCALE 3/4" = 1'-0"

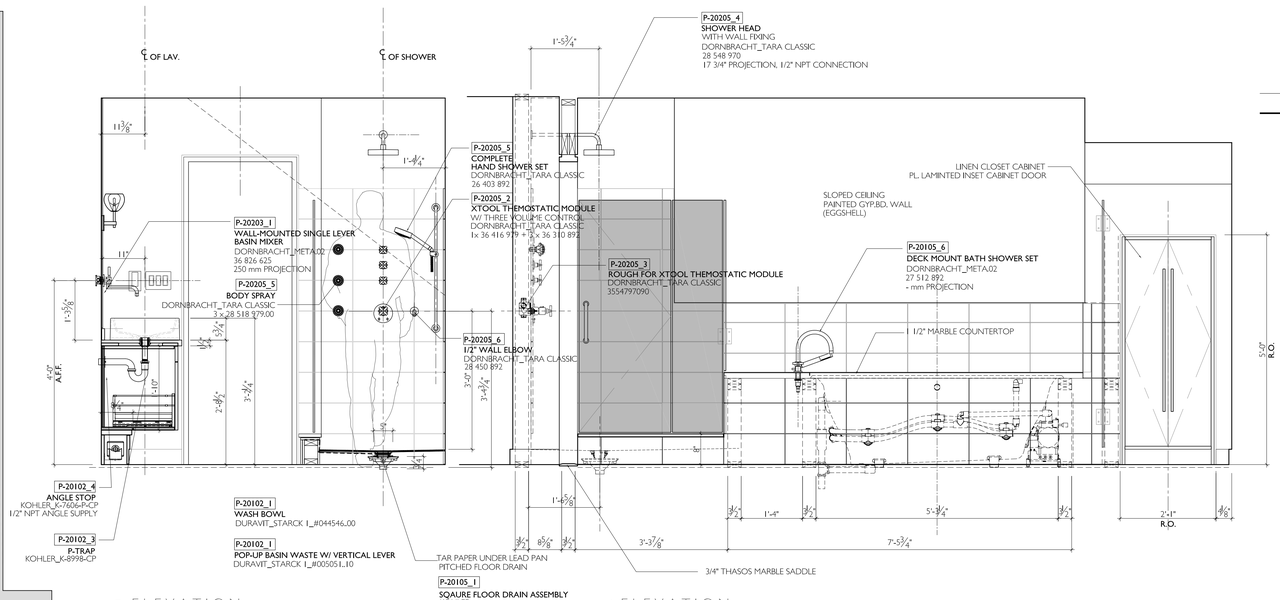

3 ELEVATION
SCALE 3/4" = 1'-0" (EAST)

4 ELEVATION
SCALE 3/4" = 1'-0" (SOUTH)

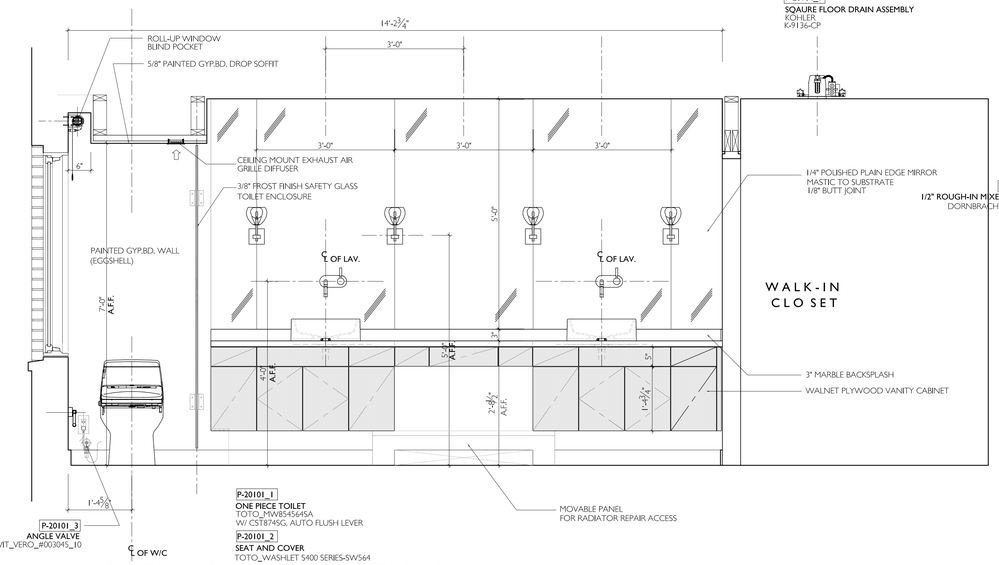

2 ELEVATION FOR MASTER BATHROOM
SCALE 3/4" = 1'-0" (NORTH)

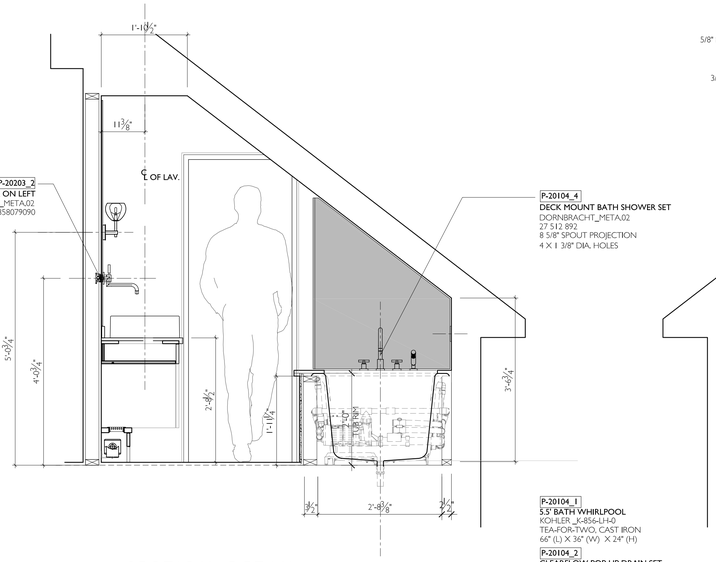

5 SECTION DETAIL
SCALE 3/4" = 1'-0"

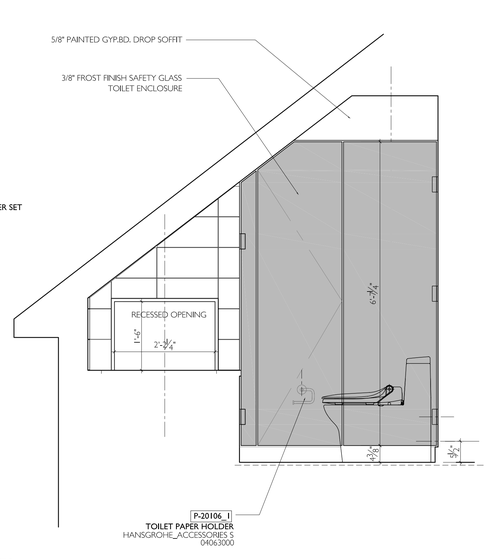

6 ELEVATION
SCALE 3/4" = 1'-0" (WEST)

design by

Geum Design & Architecture
Wiliam M Cohen Architect

258 St, Nicholls Avenue Suite 4C
NEW YORK, NY 10039
TEL. 212.280.6803
FAX. 212.658.9078
web site wmcarch.com

NO.	DATE	REVISION
	05/30/2009	ISSUED FOR BIDDING

THE PLAN IS APPROVED ONLY FOR THE WORK INDICATED ON THE APPLICATION. ALL OTHER MATTERS SHOWN ARE NOT TO BE RELIED UPON OR TO BE CONSIDERED AS EITHER BEING APPROVED OR IN ACCORDANCE WITH APPLICABLE CODES.

PROJECT :

TITLE:
PLAN, ELEVATION & SECTIONS FOR MASTER BATHROOM

SEAL & SIGNATURE

DATE:	05-30-2009
PROJECT No:	2009-06-RK
DRAWN BY:	MSK
DRAWN BY:	JYS
DWG. No:	

A-010.00

CADD FILE No:
J:\2A_SANGREISIDENCE\

11 of 14